Vol 6 page 78

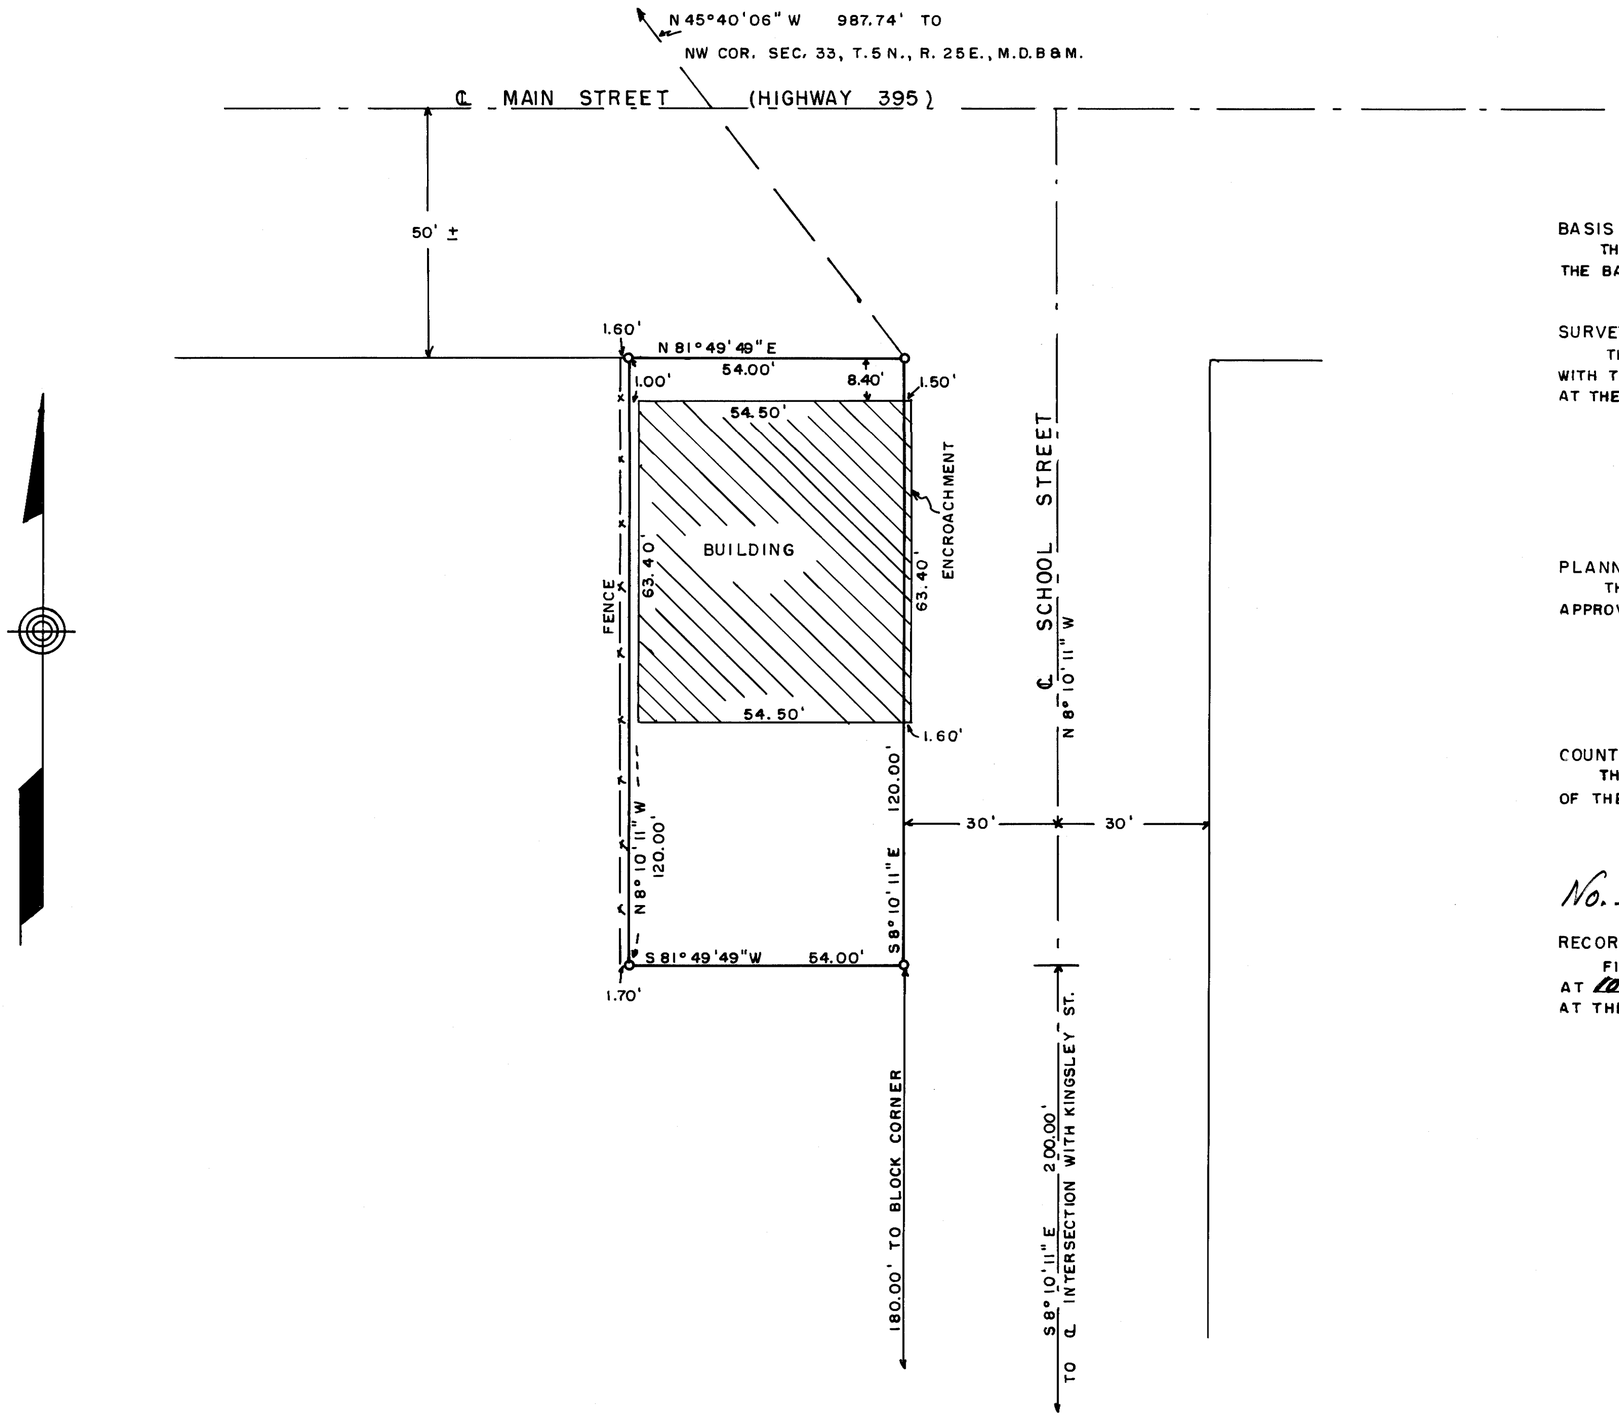

BASIS OF BEARING

THE BEARING OF N 8°10'11"W FOR THE CENTERLINE OF SCHOOL STREET IS THE BASIS OF BEARINGS FOR THIS SURVEY.

SURVEYOR'S CERTIFICATE

THIS MAP CORRECTLY REPRESENTS A SURVEY MADE BY ME IN CONFORMANCE WITH THE REQUIREMENTS OF THE LAND SURVEYOR'S ACT ON JANUARY 20, 1970, AT THE REQUEST OF ARTHUR WEBB.

Walter G. Reid

WALTER G. REID R.C.E. 7522
VIRGINIA CITY, NEVADA

PLANNING COMMISSION'S CERTIFICATE

THIS IS TO CERTIFY THAT THIS PARCEL MAP IS IN ACCORD WITH THE APPROVED TENTATIVE MAP OF THE PARCELS.

MONO COUNTY PLANNING COMMISSION

COUNTY SURVEYOR'S CERTIFICATE

THIS MAP HAS BEEN EXAMINED FOR CONFORMANCE WITH THE REQUIREMENTS OF THE LAND SURVEYOR'S ACT THIS ____ DAY OF _____, 1970.

COUNTY SURVEYOR

No. 1658

RECORDER'S CERTIFICATE

FILED FOR RECORD THIS 23rd DAY OF January, 1970, AT 10:30 A.M., IN BOOK 6 OF Maps ON PAGE 78 AT THE REQUEST OF Paul F. Oelsner.

Ann M. Webb

COUNTY RECORDER

RECORD OF SURVEY MAP

PAUL F. OELSNER LOT

AT SCHOOL & MAIN STREETS

IN THE NW1/4 NW1/4 SEC. 33

T. 5 N., R. 25 E., M.D.B&M.

BRIDGEPORT, MONO COUNTY, CALIFORNIA

SCALE - 1" = 20'

0 5 10 20 40 60 80 100

WALTER G. REID R.C.E. 7522 VIRGINIA CITY, NEVADA