12-80

RECORD OF SURVEY
SW 1/4 OF NW 1/4 OF SECTION 4 T.11N., R.14E. M.D.M. COUNTY OF EL DORADO STATE OF CALIFORNIA JANUARY 1984

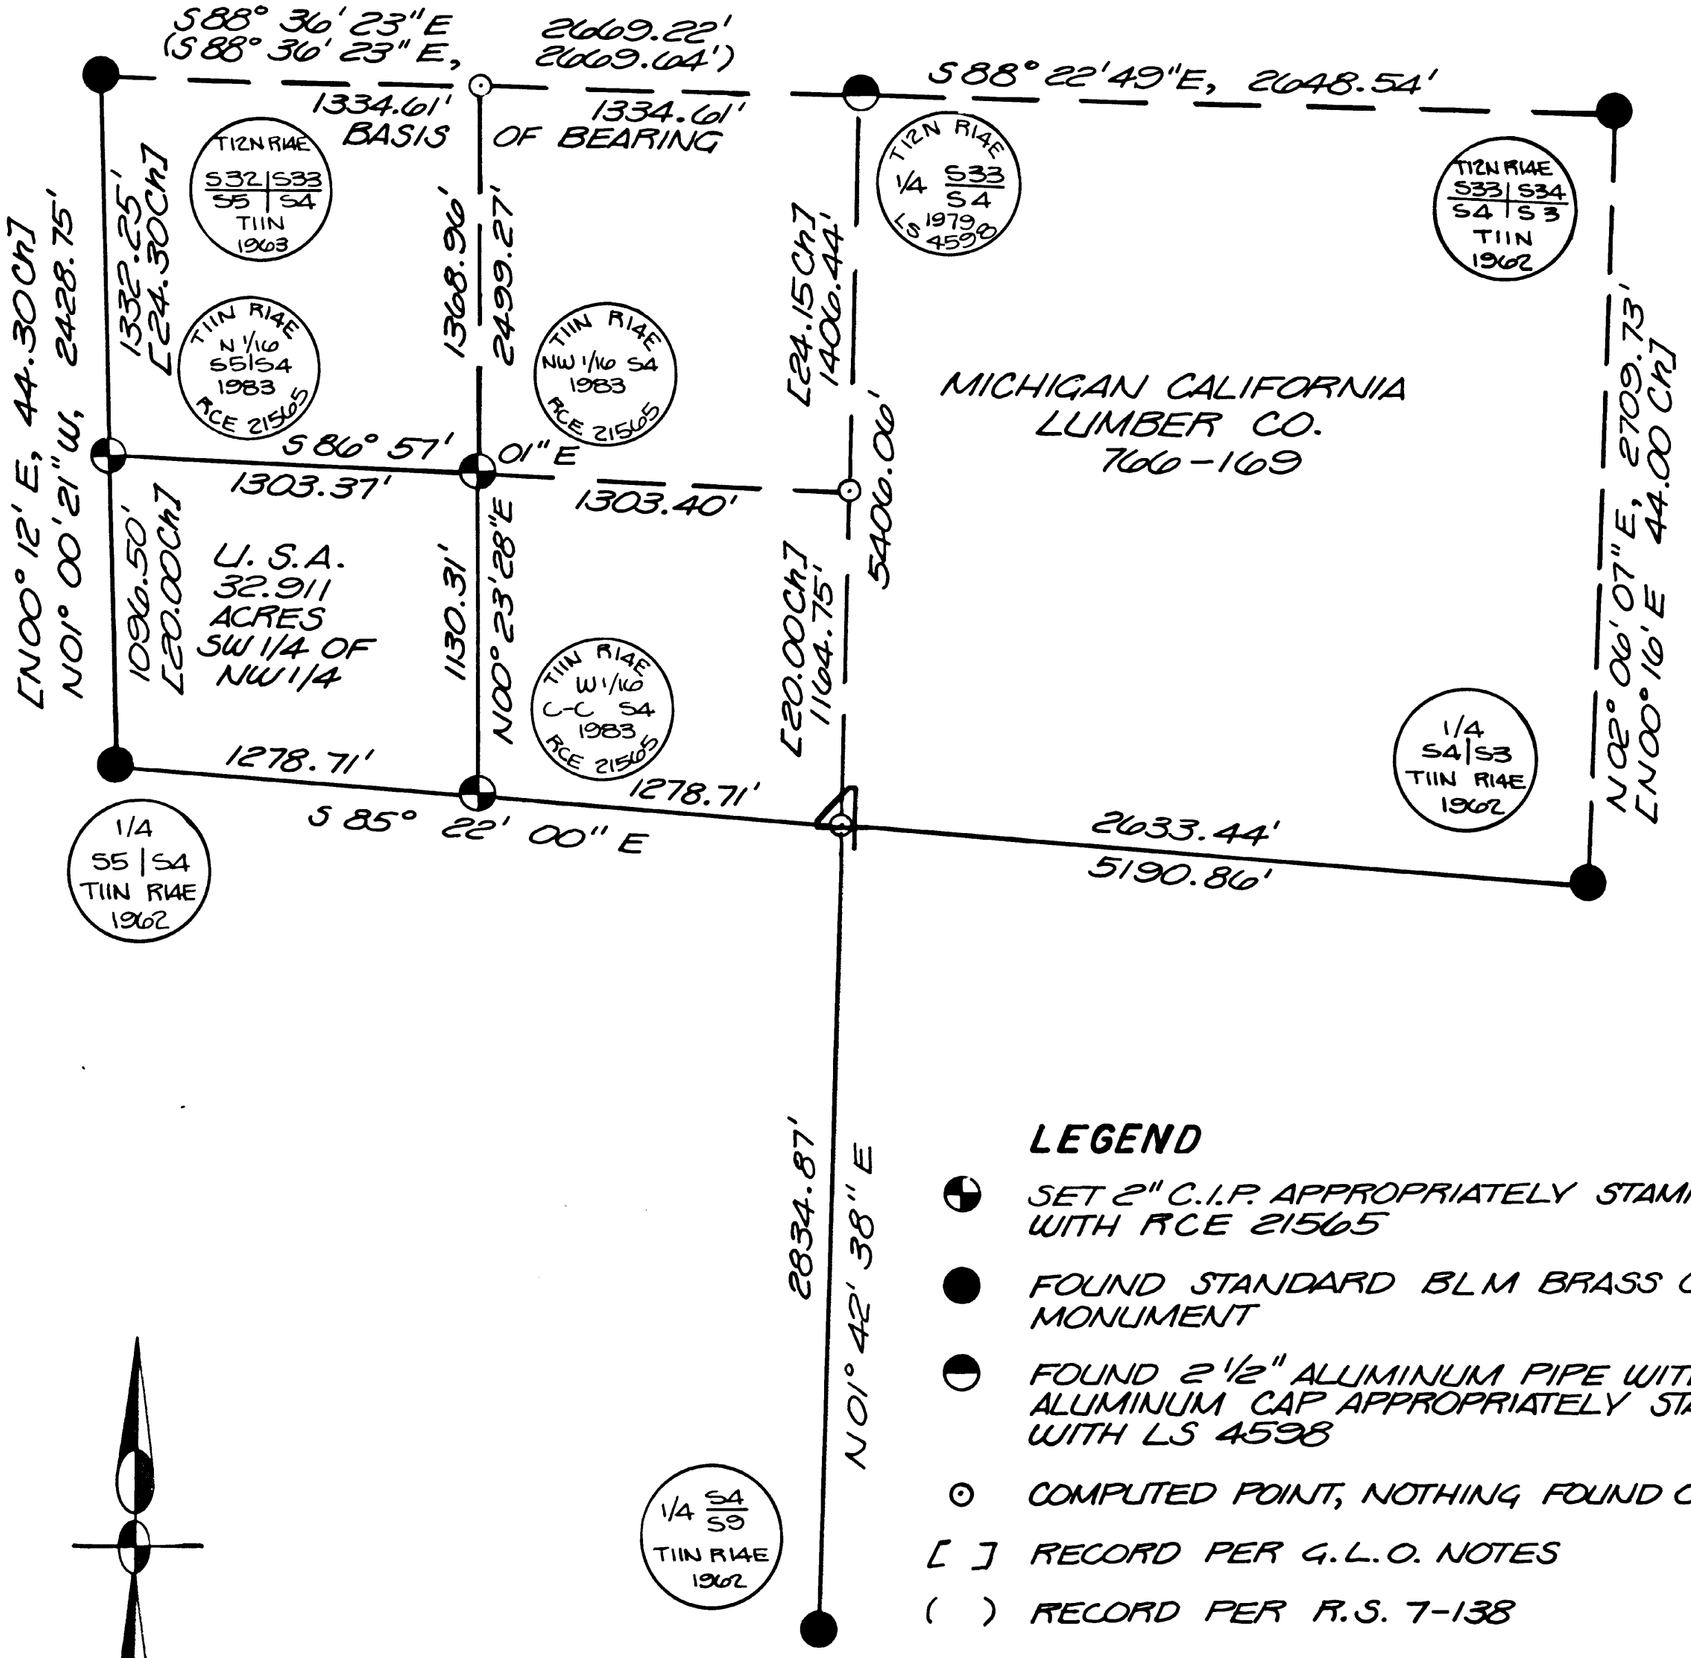

SCALE 1" = 500'

LEGEND

- ◓ SET 2" C.I.P. APPROPRIATELY STAMPED WITH RCE 21565
- ● FOUND STANDARD BLM BRASS CAPPED MONUMENT
- ◒ FOUND 2 1/2" ALUMINUM PIPE WITH 3 1/4" ALUMINUM CAP APPROPRIATELY STAMPED WITH LS 4598
- ⊙ COMPUTED POINT, NOTHING FOUND OR SET
- [ ] RECORD PER G.L.O. NOTES
- ( ) RECORD PER R.S. 7-138

U.S.A. KNOWN AS UNITED STATES OF AMERICA

BASIS OF BEARINGS

THE MERIDIAN OF THIS SURVEY IS TRUE NORTH BASED ON FOUND MONUMENTS AND RECORD BEARINGS AND IS IDENTICAL WITH THAT OF RECORD OF SURVEY BOOK 7, PAGE 138, COUNTY OF EL DORADO, STATE OF CALIFORNIA.

REFERENCES

R.S. 7-138
G.L.O. FIELD NOTES 1874

SURVEYOR'S CERTIFICATE

THIS MAP CORRECTLY REPRESENTS A SURVEY MADE BY ME OR UNDER MY DIRECTION IN CONFORMANCE WITH THE REQUIREMENTS OF THE LAND SURVEYOR'S ACT AT THE REQUEST OF THE UNITED STATES FOREST SERVICE IN JUNE AND AUGUST 1983.

Leland J. Hill
LELAND J. HILL
R.C.E. 21565

COUNTY SURVEYOR'S CERTIFICATE

THIS MAP HAS BEEN EXAMINED FOR CONFORMANCE WITH THE REQUIREMENTS OF THE LAND SURVEYOR'S ACT THIS 5th DAY OF March, 1984.

Jack V. Ryden
JACK V. RYDEN
L.S. 4181
COUNTY SURVEYOR
COUNTY OF EL DORADO

COUNTY RECORDER'S CERTIFICATE

FILED THIS 5th DAY OF March 1984, AT 3:00 P.M. IN BOOK 12 OF RECORD OF SURVEYS ON PAGE 80 AT THE REQUEST OF THE UNITED STATES FOREST SERVICE.
DOC. NO. 9188

Dorothy Carr
DOROTHY CARR
COUNTY RECORDER, COUNTY OF EL DORADO
Arlotta D. Carter
BY DEPUTY 12-80

12-80