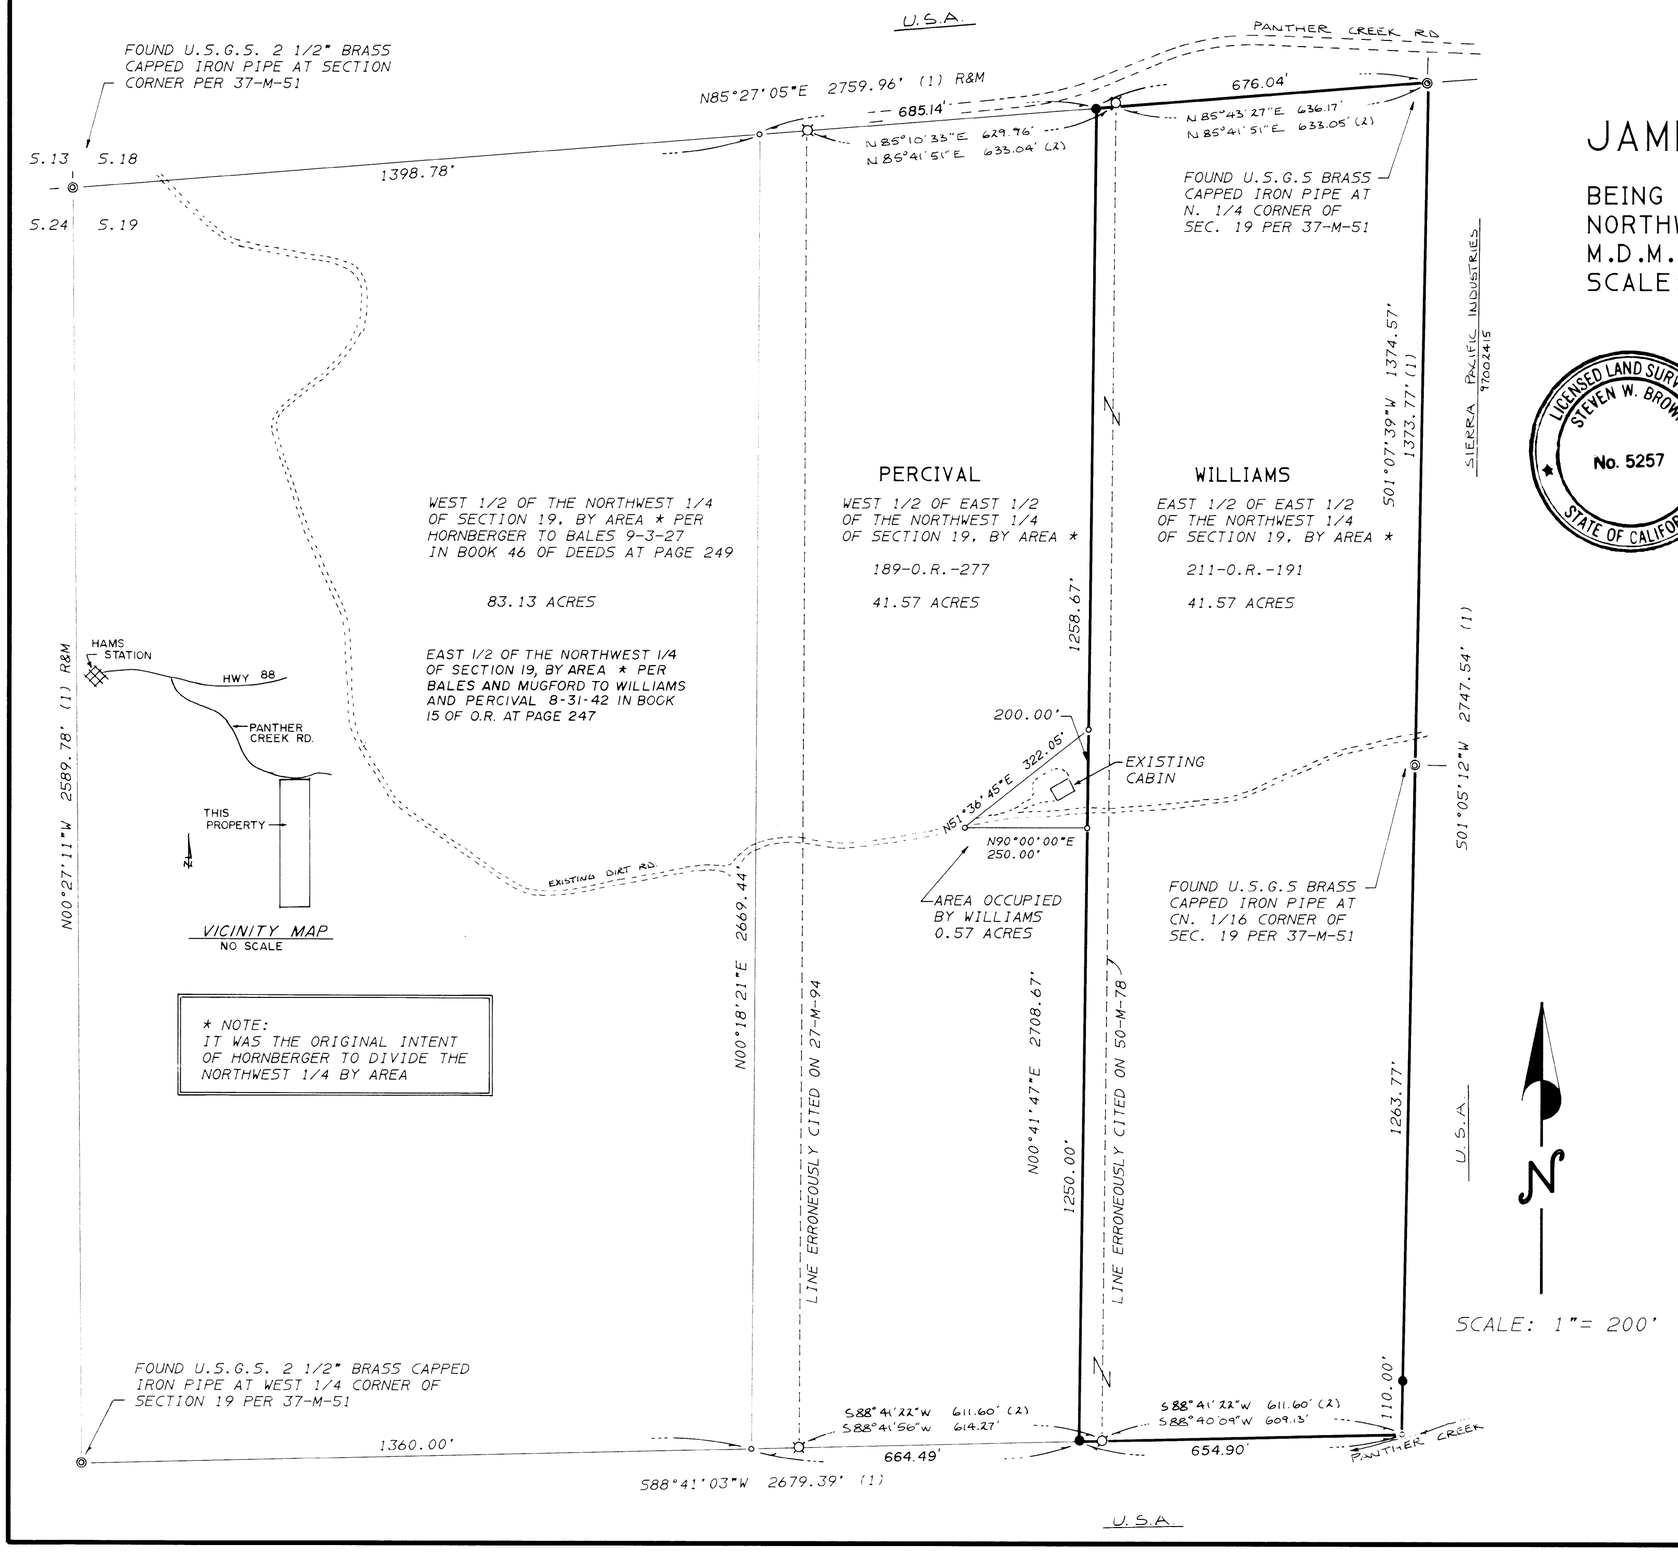

RECORD OF SURVEY FOR JAMES AND DAVID WILLIAMS

BEING THE EAST 1/2 OF THE EAST 1/2 OF THE NORTHWEST 1/4 OF SECTION 19, T.8 N., R.15 E., M.D.M. AMADOR COUNTY, CALIFORNIA
SCALE: 1"= 200' JUNE, 1998

LICENSED LAND SURVEYOR STEVEN W. BROWN No. 5257 STATE OF CALIFORNIA

SURVEYOR'S STATEMENT

THIS MAP CORRECTLY REPRESENTS A SURVEY MADE BY ME OR UNDER MY DIRECTION IN CONFORMANCE WITH THE REQUIREMENTS OF THE LAND SURVEYORS ACT AT THE REQUEST OF JAMES WILLIAMS IN JUNE, 1998.

STEVEN W. BROWN L.S. 5257
LIC. EXP. 12-31-99

COUNTY SURVEYOR'S STATEMENT

THIS MAP HAS BEEN EXAMINED IN ACCORDANCE WITH SECTION 8766 OF THE LAND SURVEYORS ACT THIS 28 DAY OF July 1998.

C. LEE DELANGE L.S. 4066
LIC. EXP. 6-30-2000

LICENSED LAND SURVEYOR C. LEE DE LANGE No. 4066 STATE OF CALIFORNIA

RECORDER'S STATEMENT

FILED THIS 29th DAY OF July 1998 AT 10:00 A.M. IN BOOK 51 OF MAPS AND PLATS AT PAGE 75 AT THE REQUEST OF THE AMADOR COUNTY SURVEYOR.

Sheldon D. Johnson
SHELDON D. JOHNSON
AMADOR COUNTY RECORDER
#7.00 pd.

By: Tami L. Trevarkis
DEPUTY
Instr. # 1998-006864

NOTES & LEGEND

- ● SET 5/8" REBAR WITH ALUMINUM CAP STAMPED L.S. 5257
- ◎ FOUND MONUMENT AS NOTED ON MAP
- ○ CALCULATED POINT ONLY
- ⌀ FOUND 1/2" REBAR WITH CAP STAMPED R.C.E. 13309 PER 50-M-78
- ⌀ FOUND 1/2" IRON PIPE TAGGED L.S. 3570 PER 27-M-94
- (1) RECORD DATA PER 37-M-51
- (2) RECORD DATA PER 50-M-78
- (3) RECORD DATA PER 27-M-94

THE BASIS OF BEARINGS AS SHOWN HEREON IS PER 37-M-51

STEVEN W. BROWN- LAND SURVEYING
27 MAIN ST. JACKSON, CA. 95642 (209)223-1061

SCALE: 1"= 200' W.O. 3243 JUNE, 1998